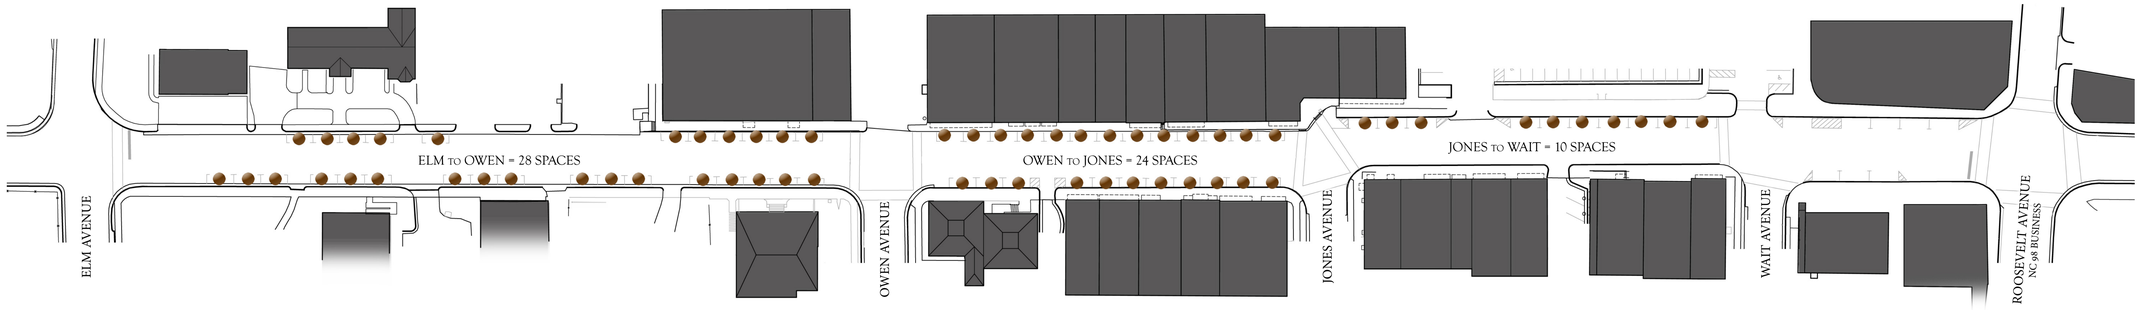

EXISTING ON-STREET PARKING = 62 SPACES

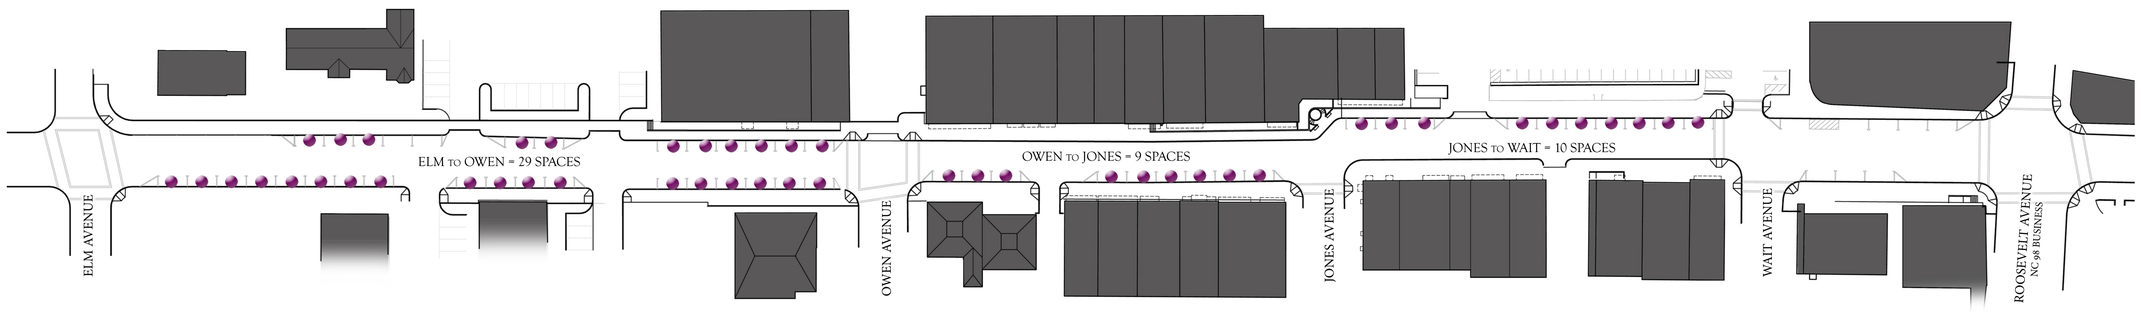

MASTER PLAN ON-STREET PARKING = 48 SPACES

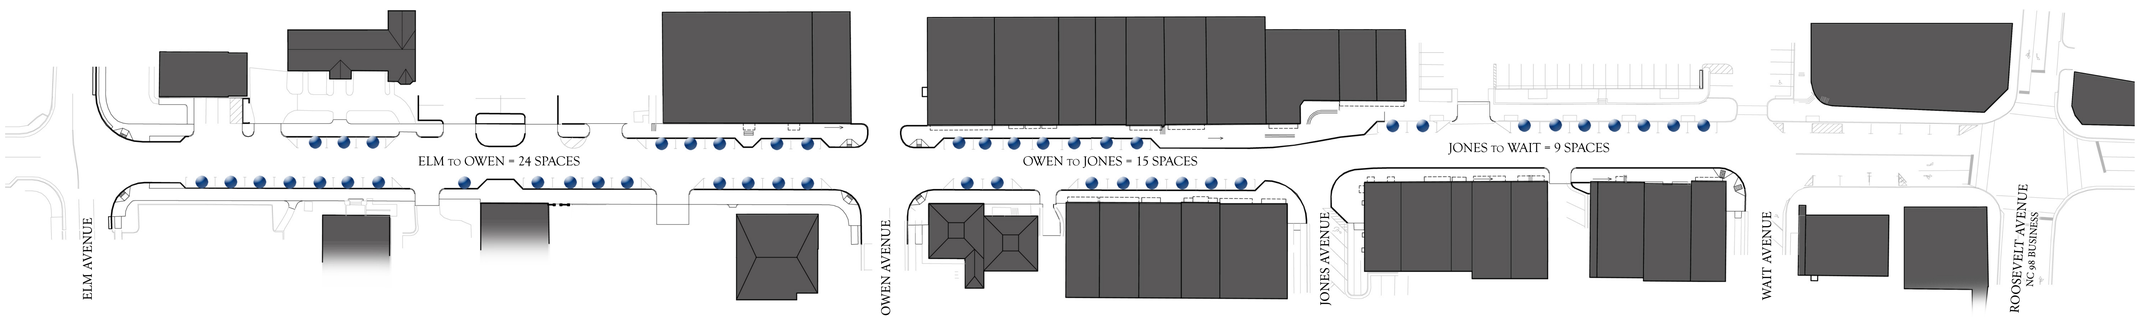

65% DESIGN ON-STREET PARKING = 48 SPACES

0 20 40 80

June 2011

TOWN *of* WAKE FOREST

South White Street Improvements Phases II and III

On-Street Parking Exhibit

Kimley-Horn and Associates, Inc.