DIVISION 5 PROJECT
S MAIN STREET (US–1A)
INTERSECTION IMPROVEMENTS
MAY 14, 2015

SHEET 1 OF 1

PRELIMINARY PLANS
DO NOT USE FOR CONSTRUCTION
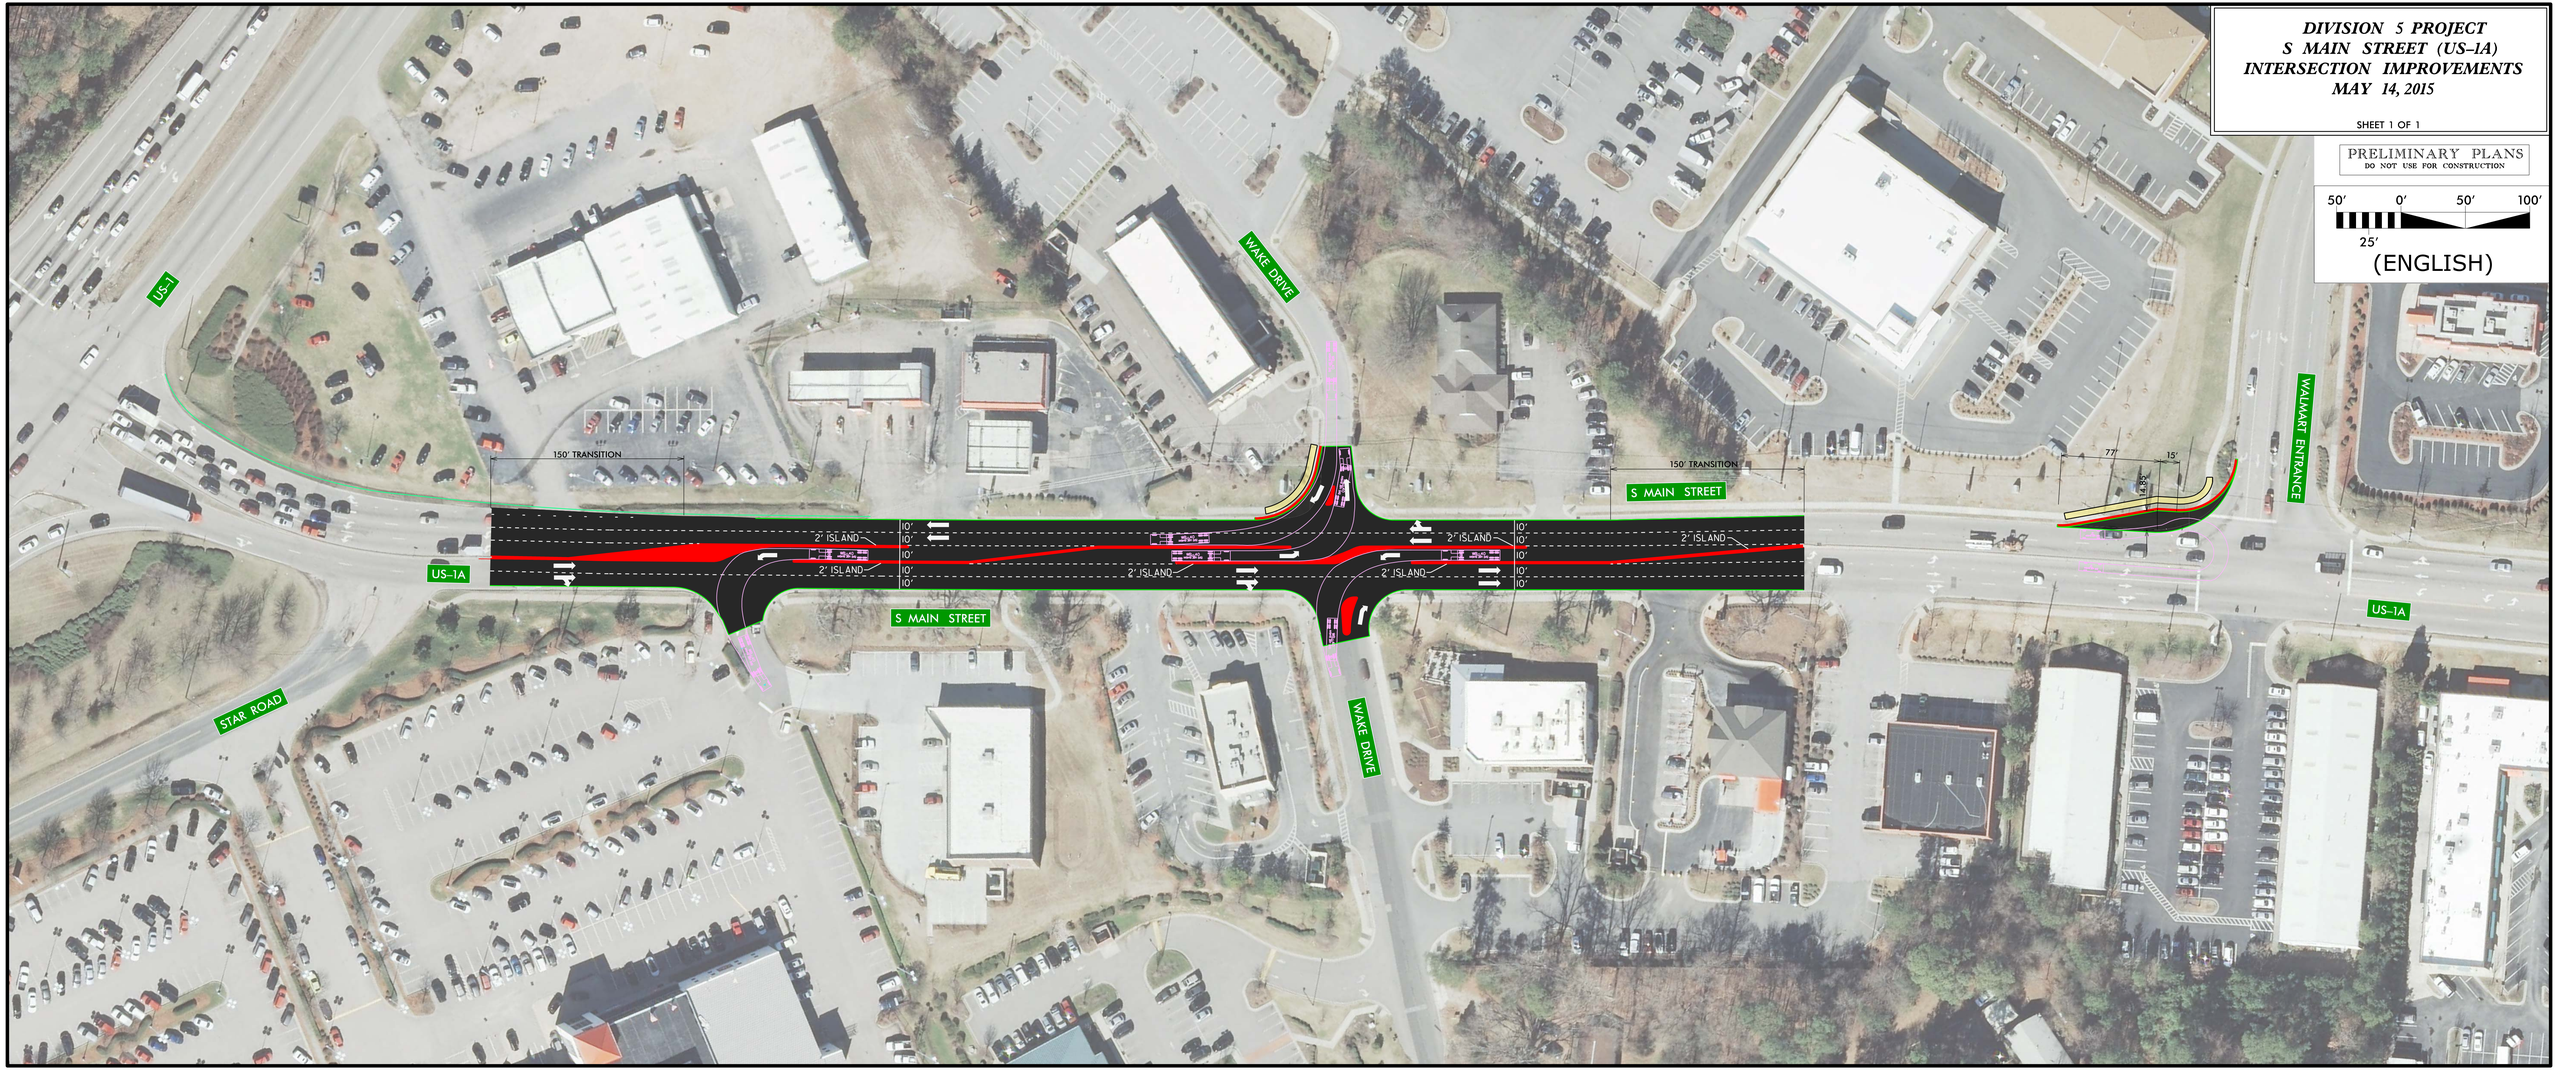
50′ 0′ 50′ 100′
25′
(ENGLISH)